




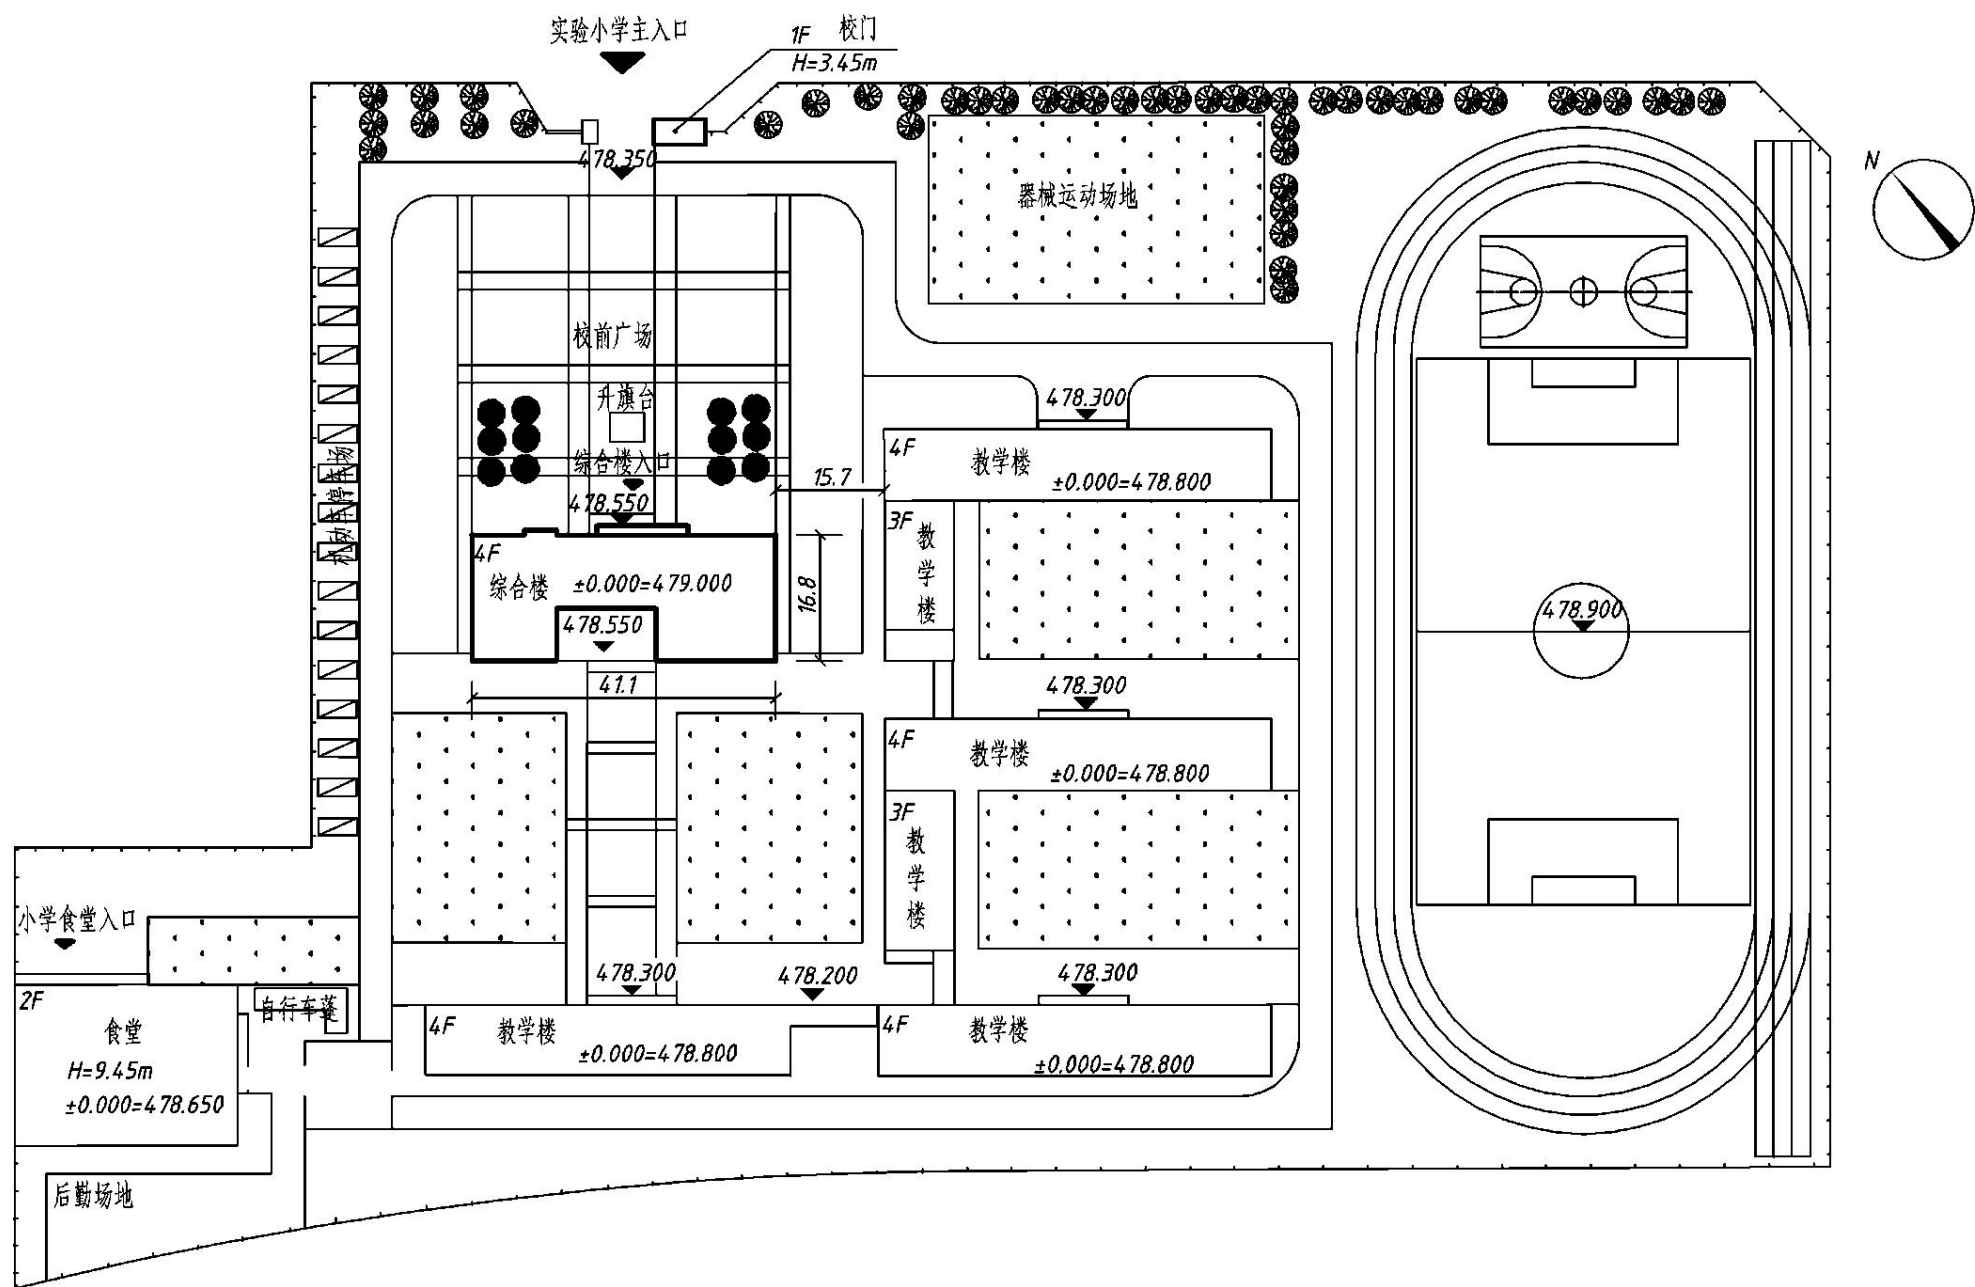


总平面图 1:500

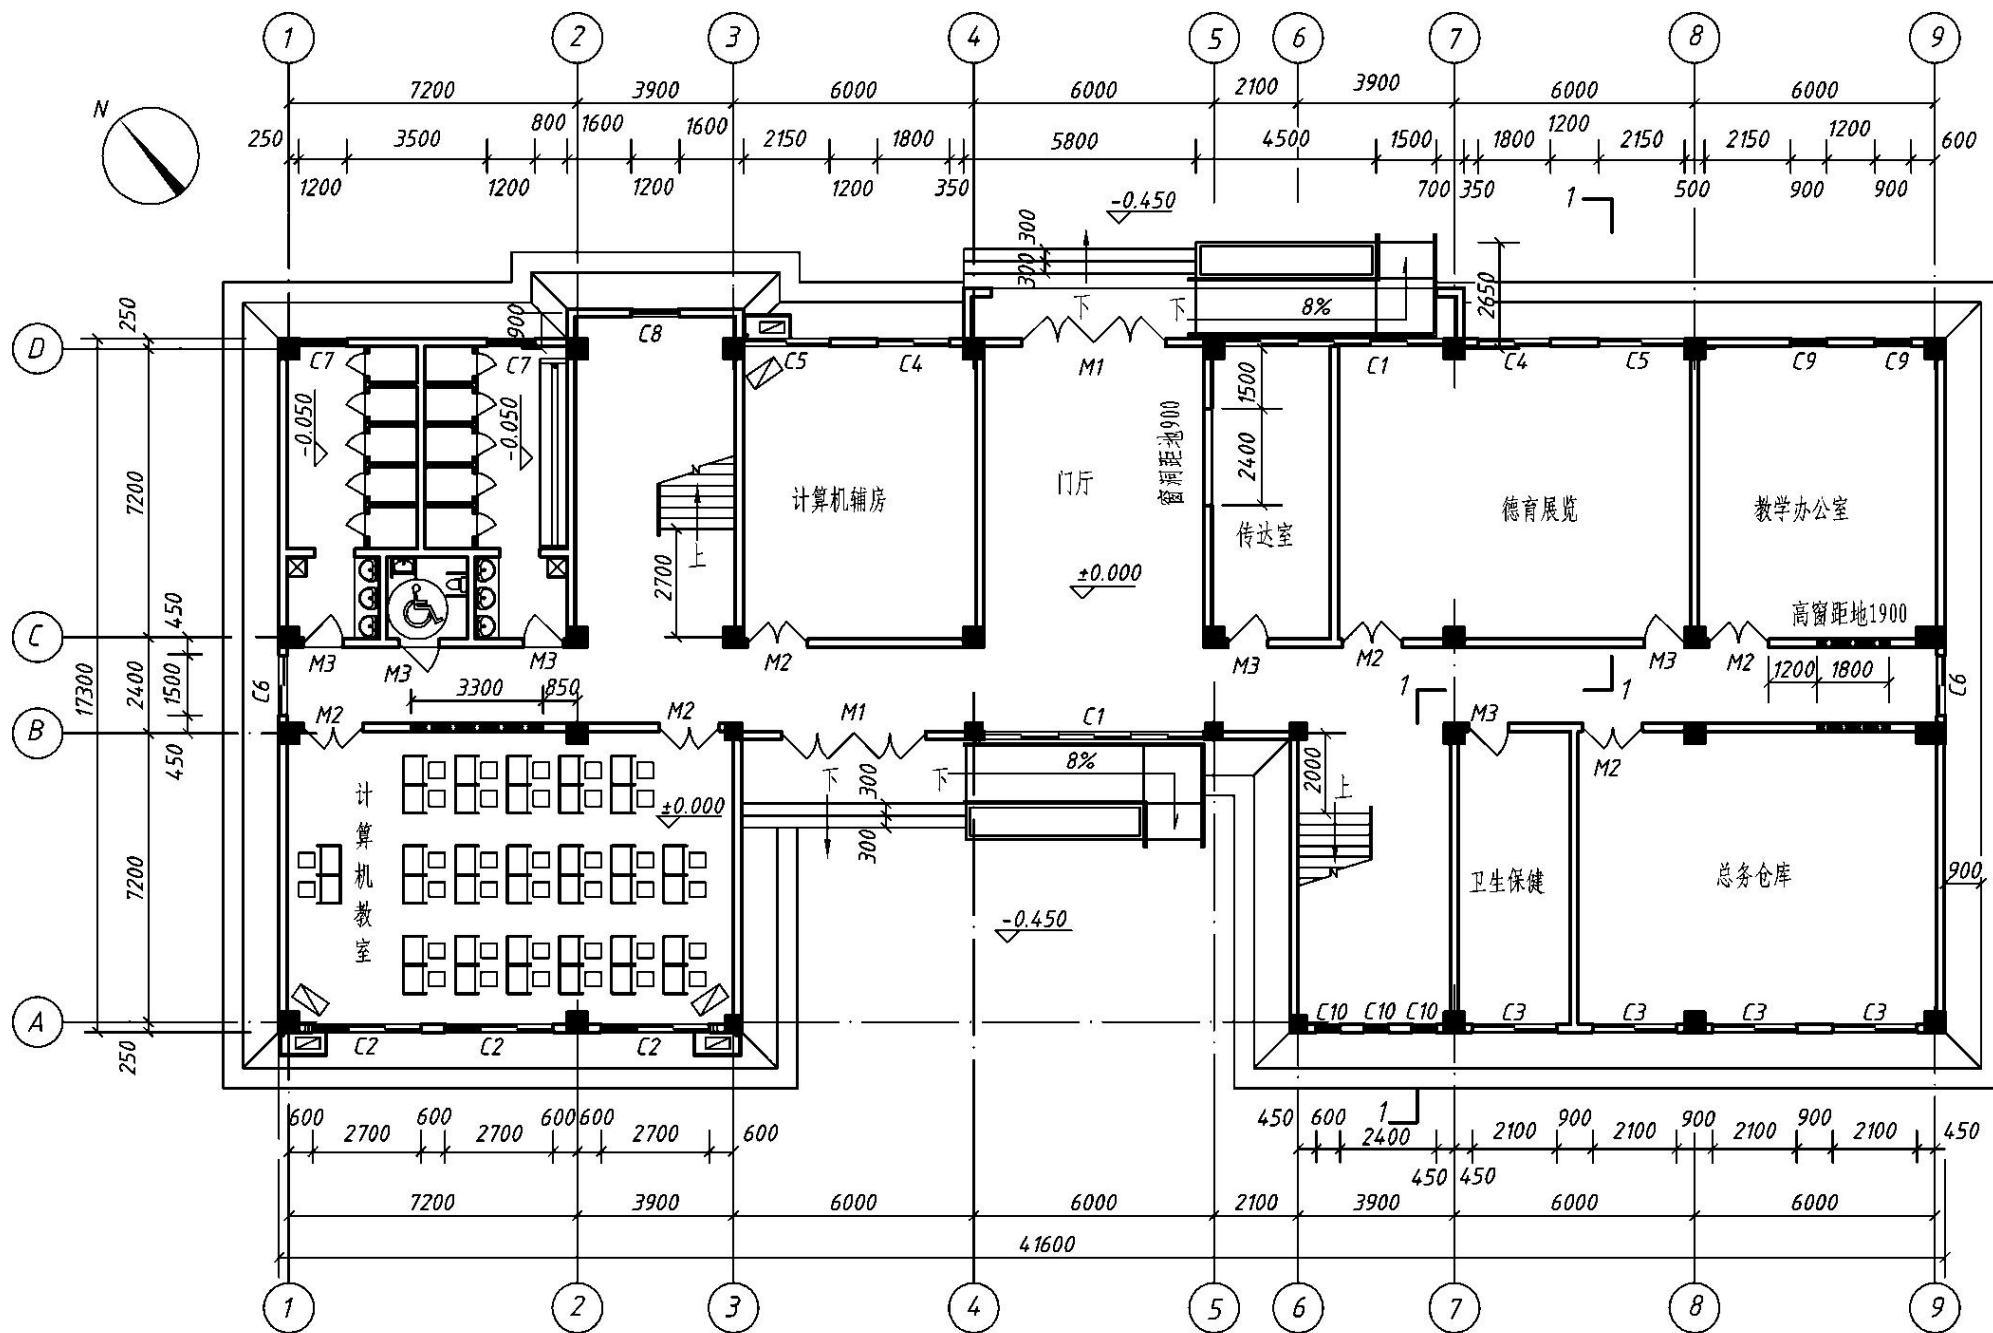


底层平面图 1:100

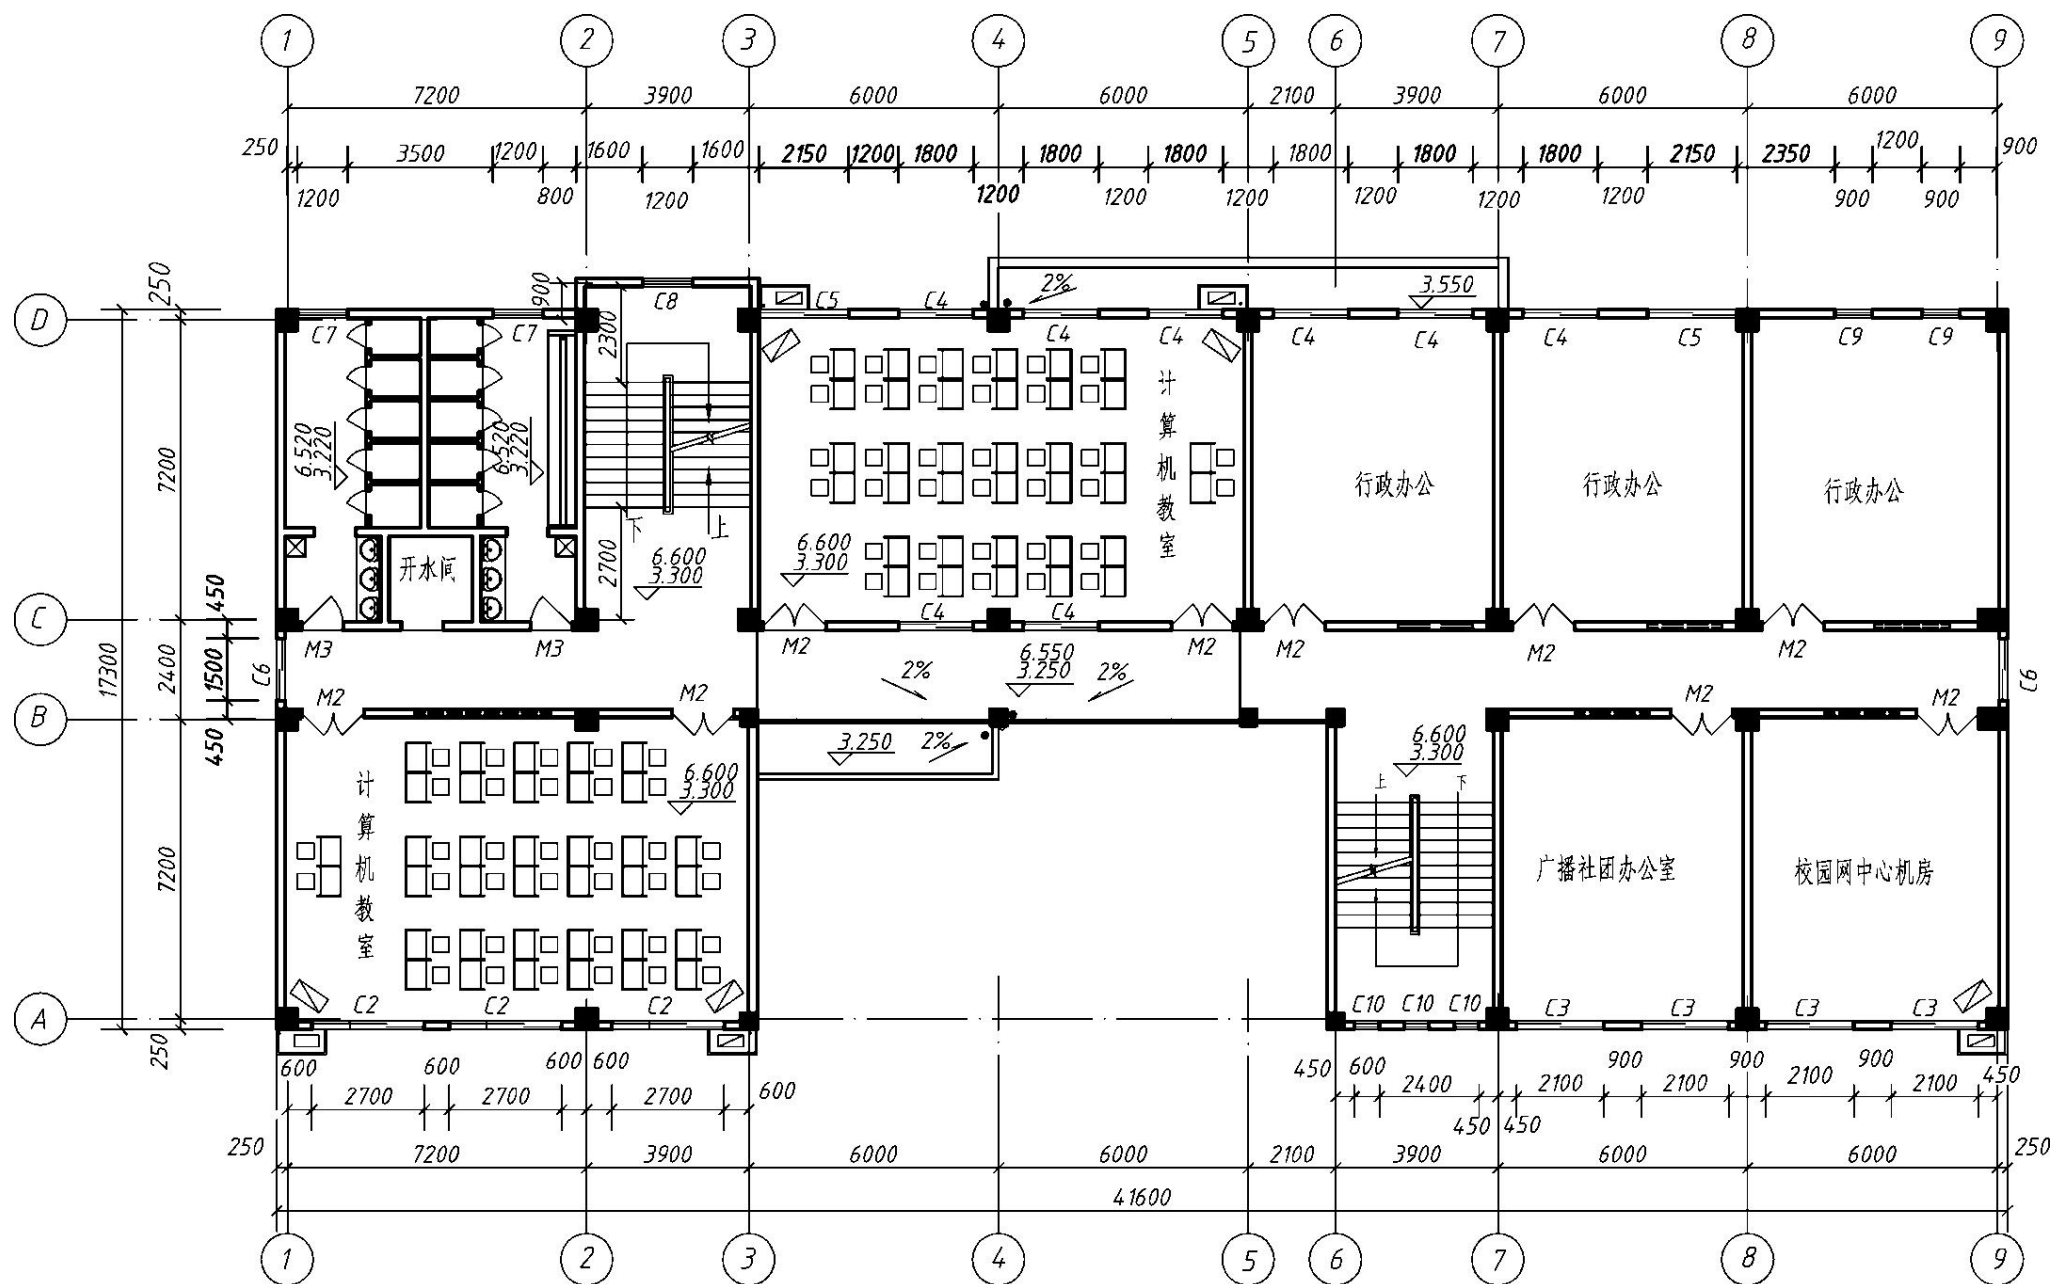

二三层平面图 1:100

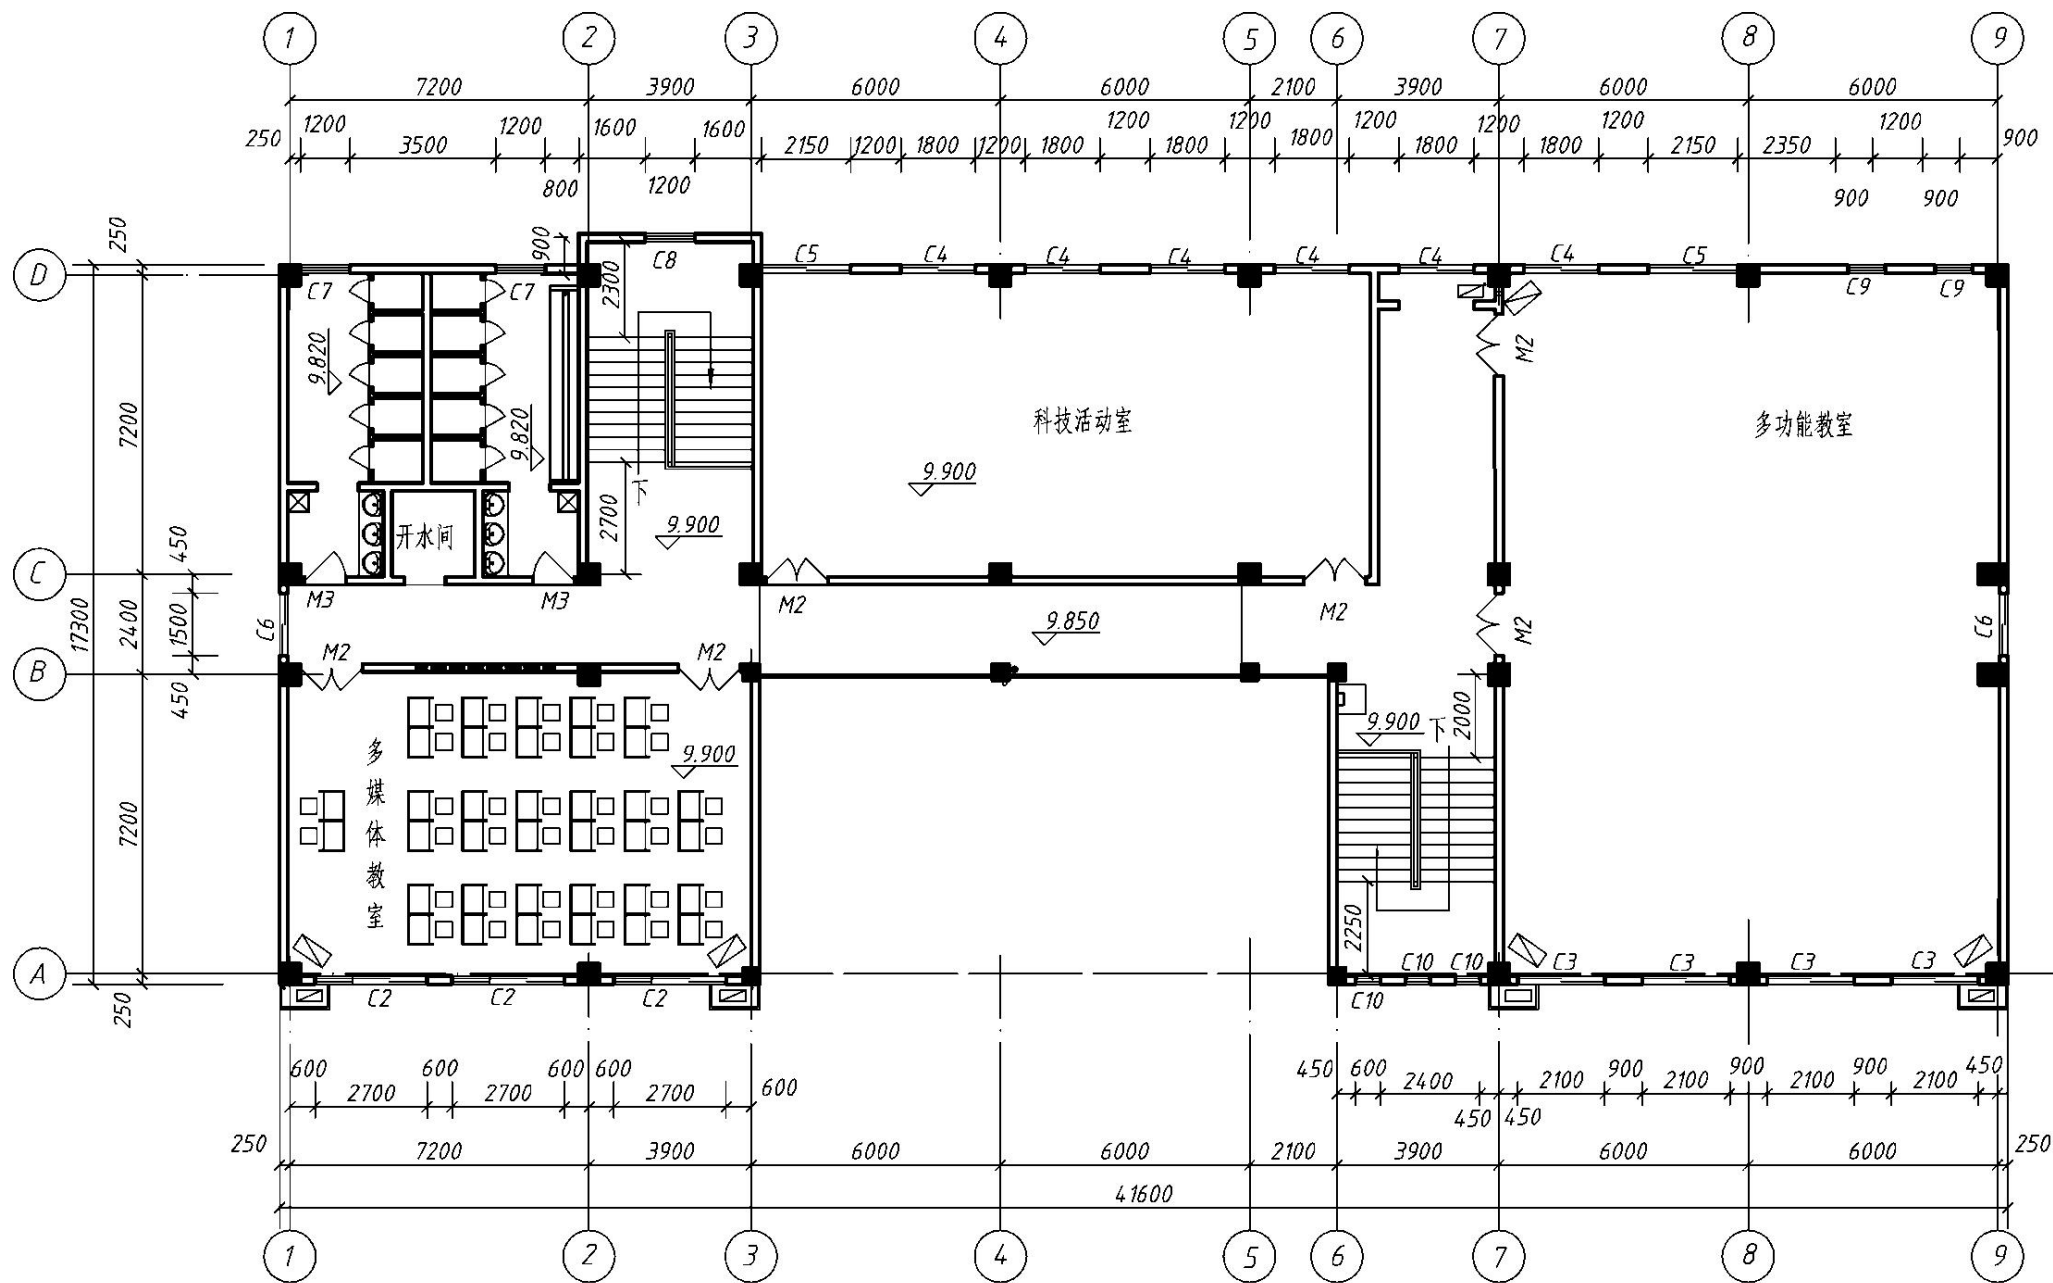


顶层平面图 1:100



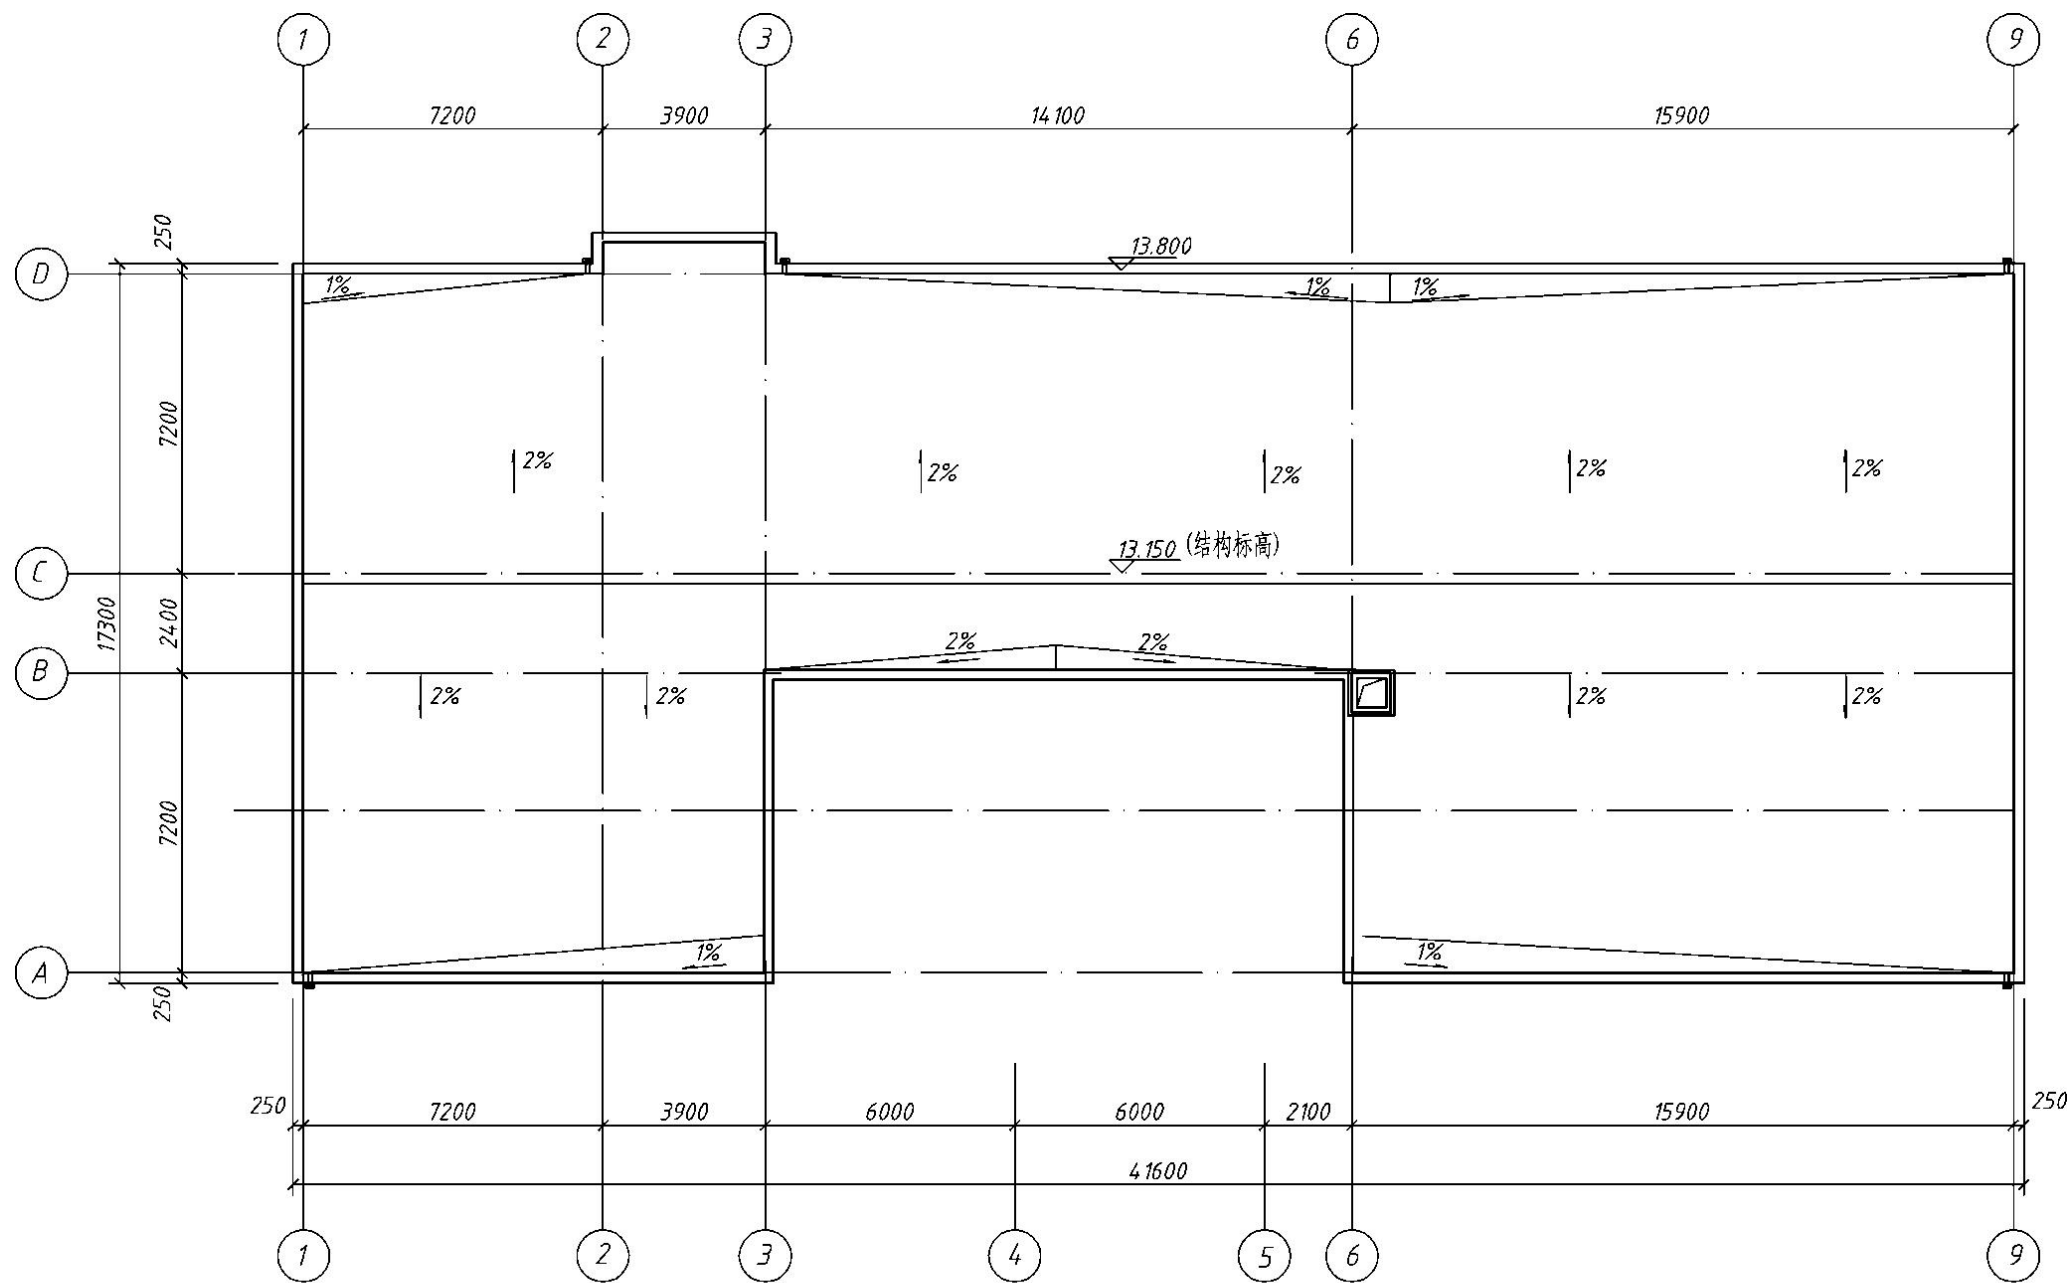



屋顶平面图 1:100



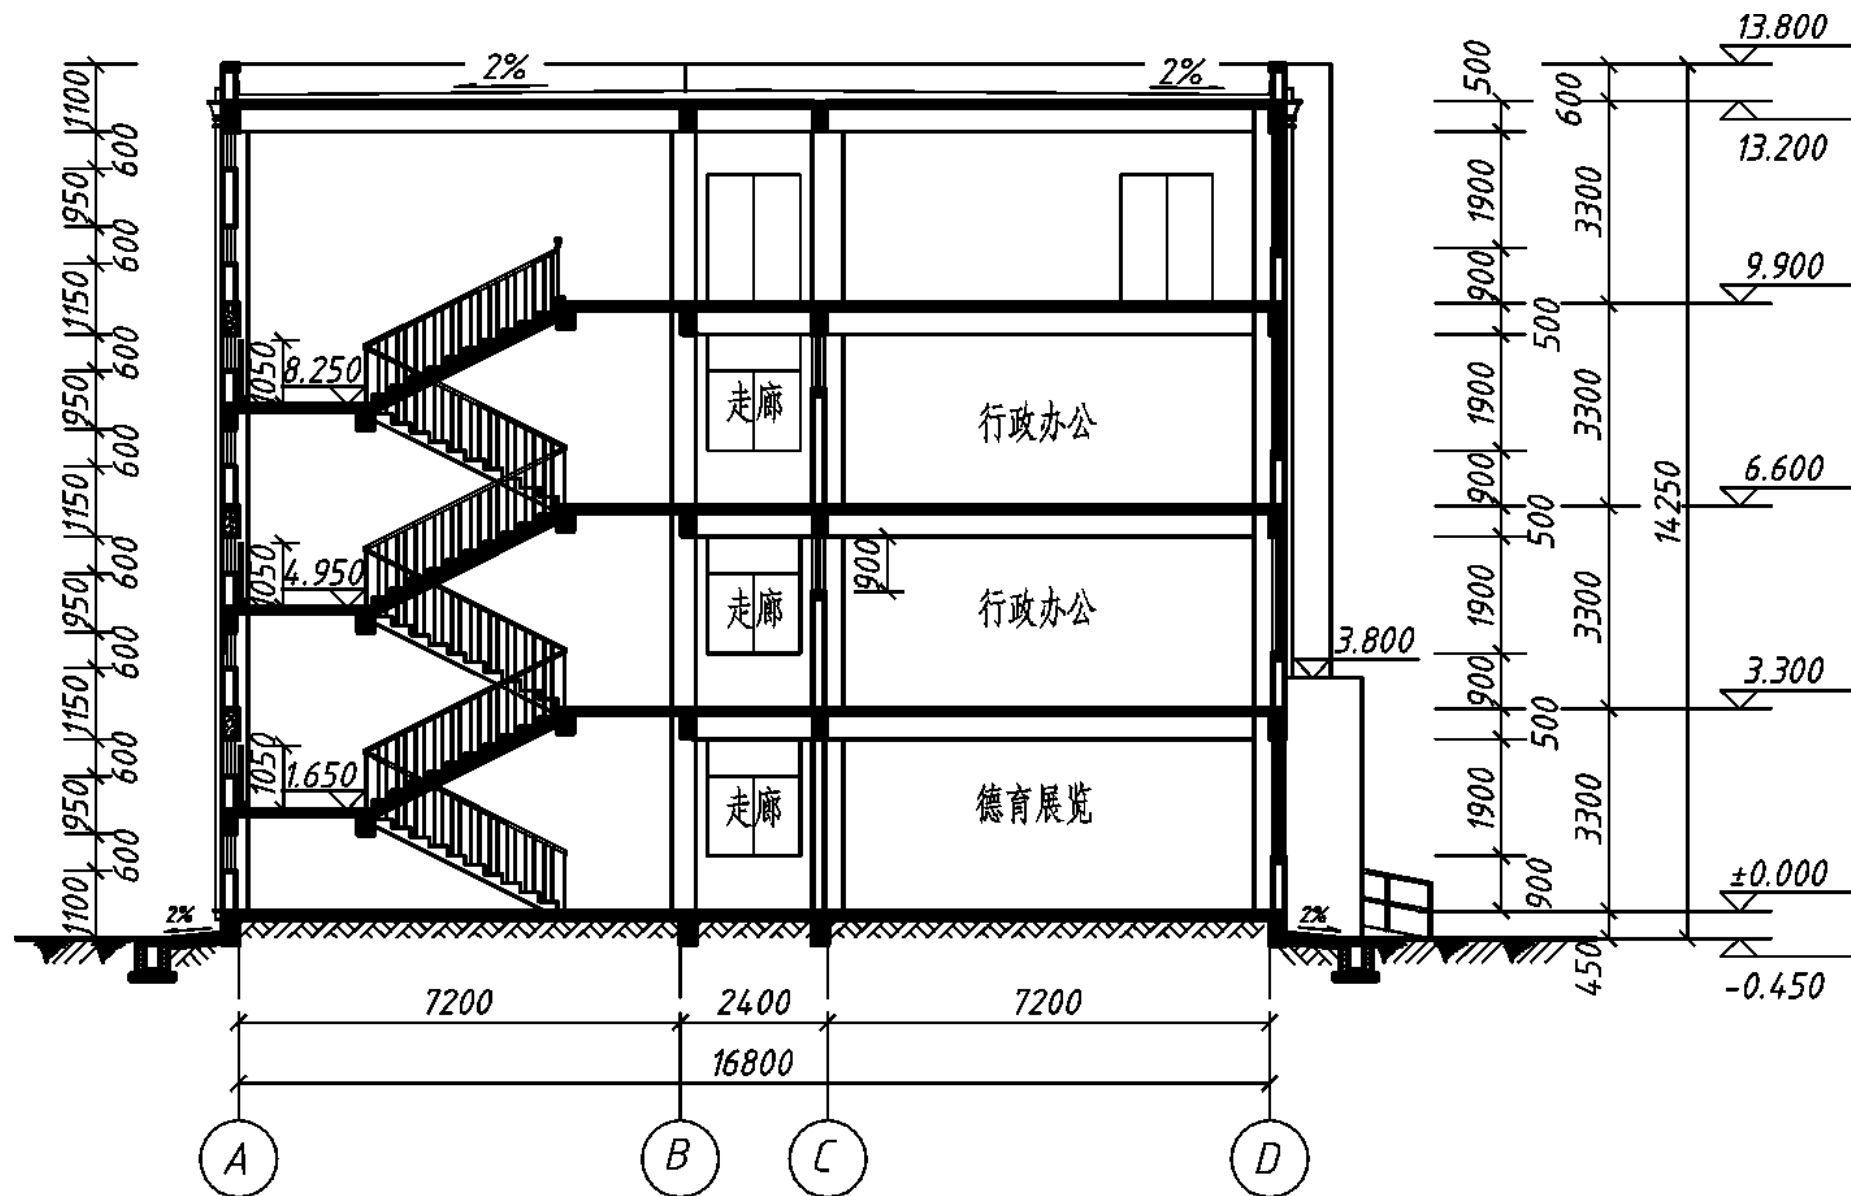



1-1剖面图 1:100

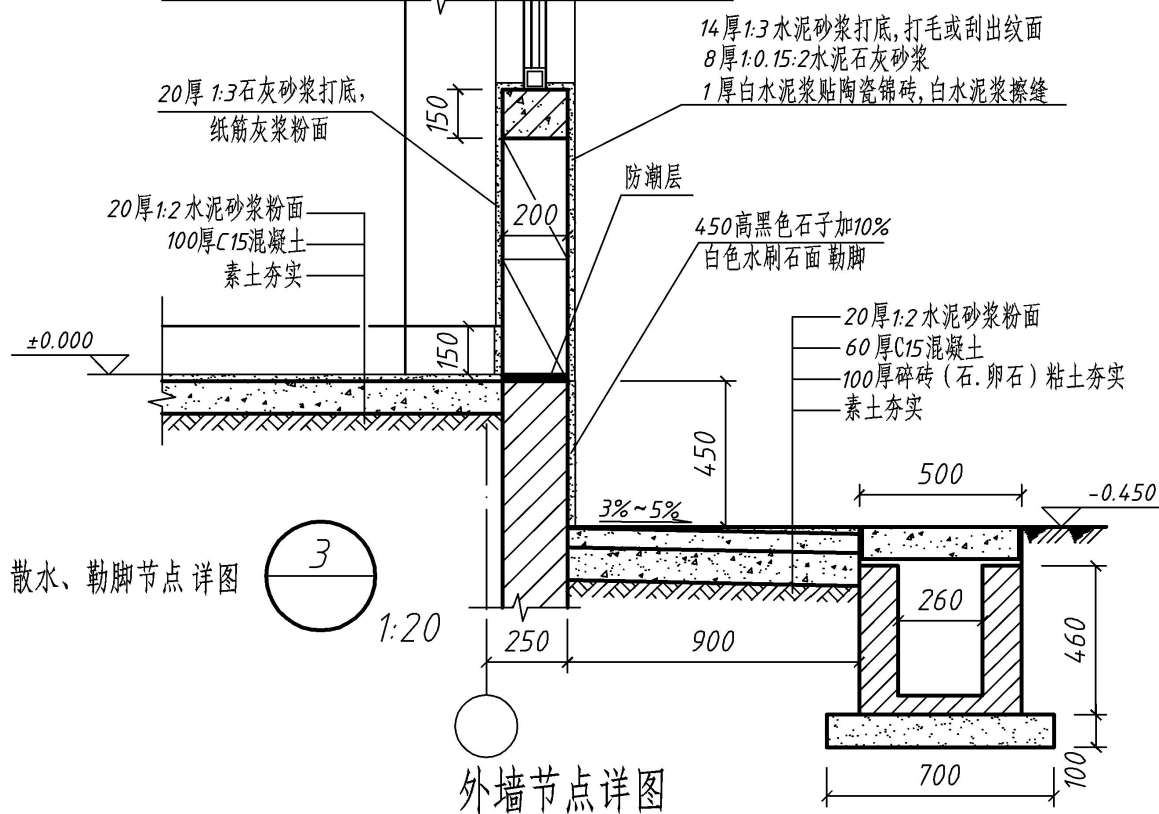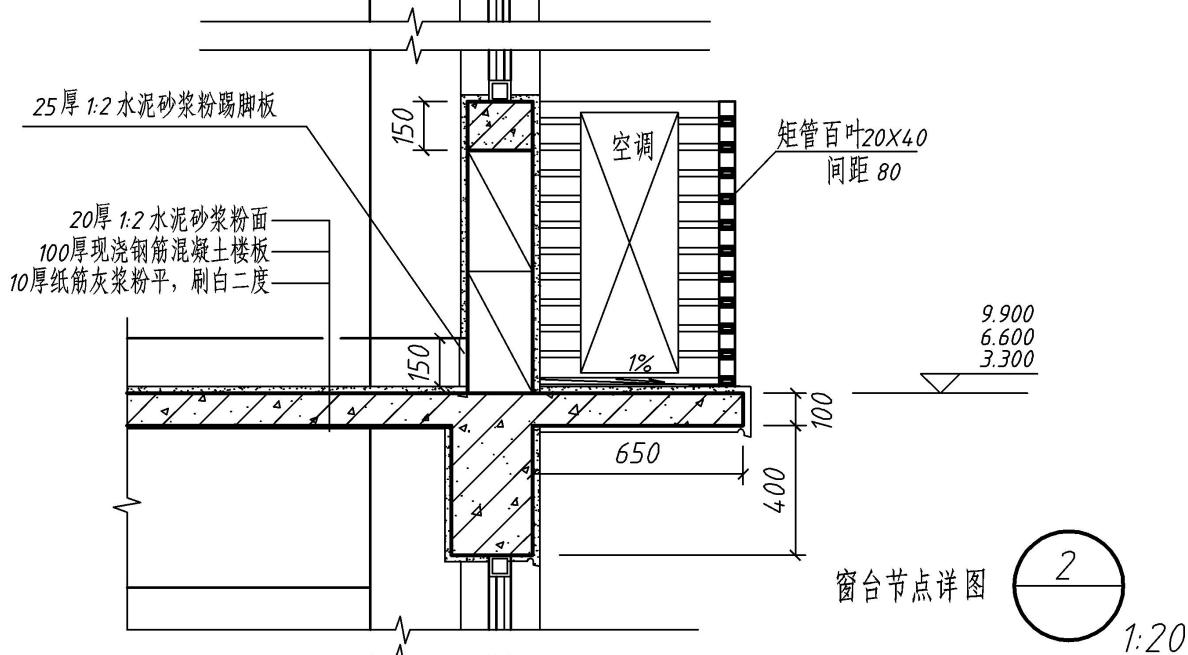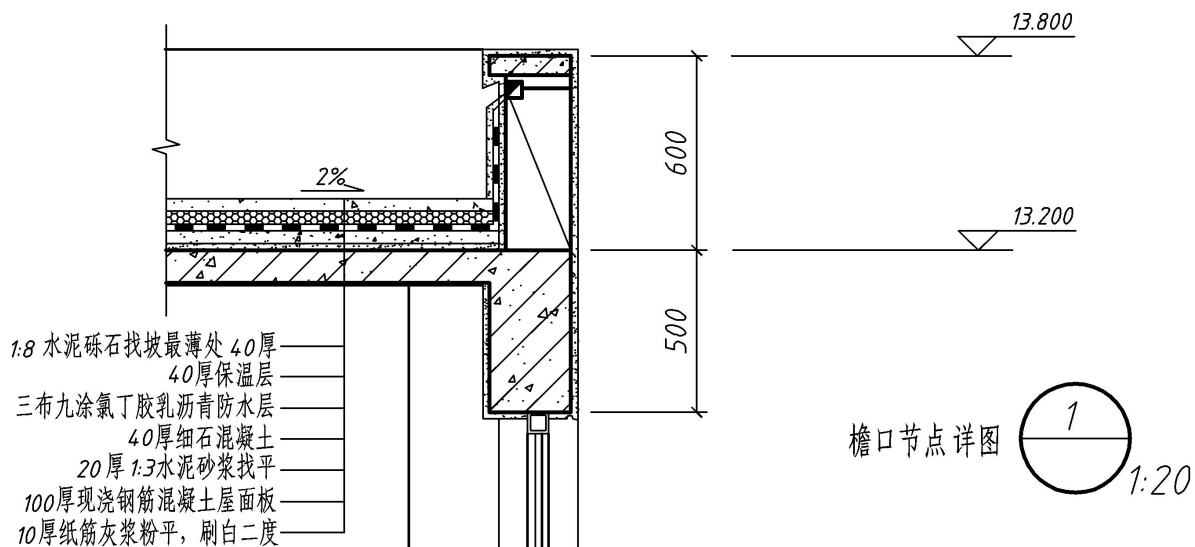

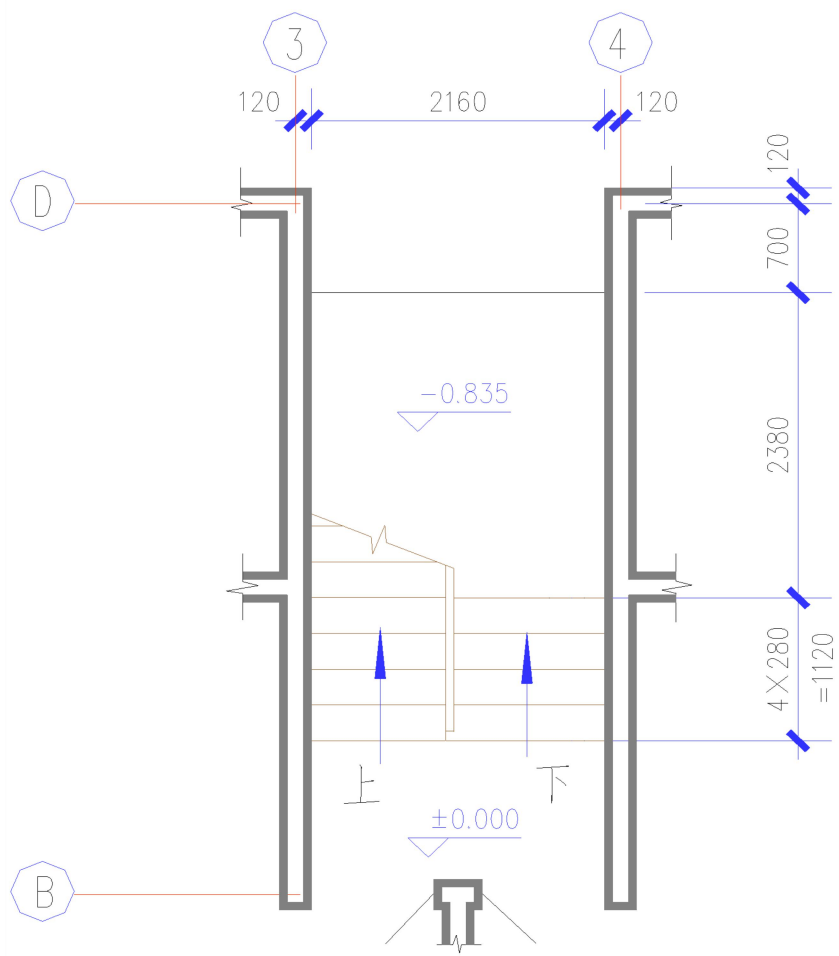



底层楼梯平面图 1:50

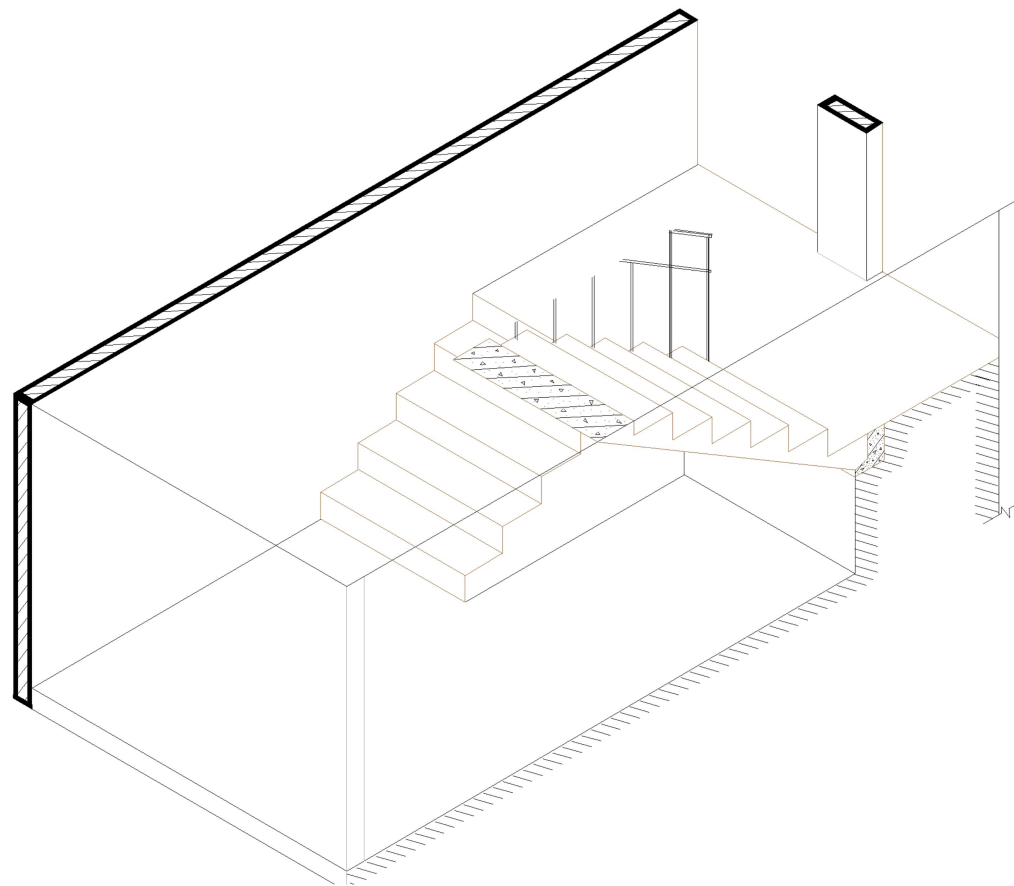

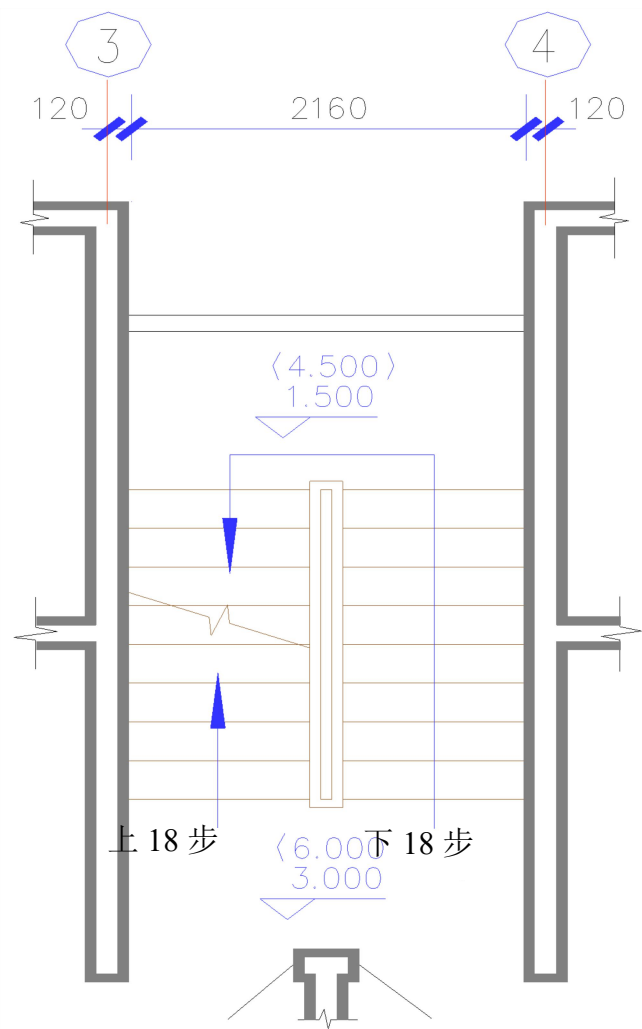

标准层楼梯平面图 1:50

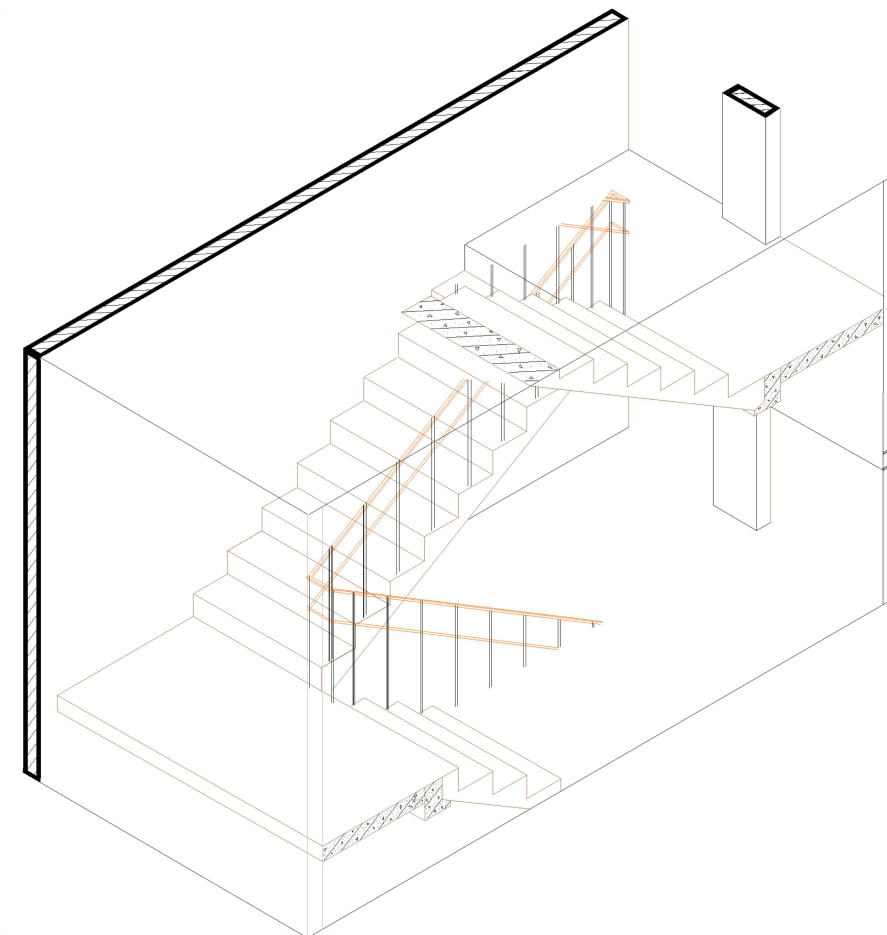

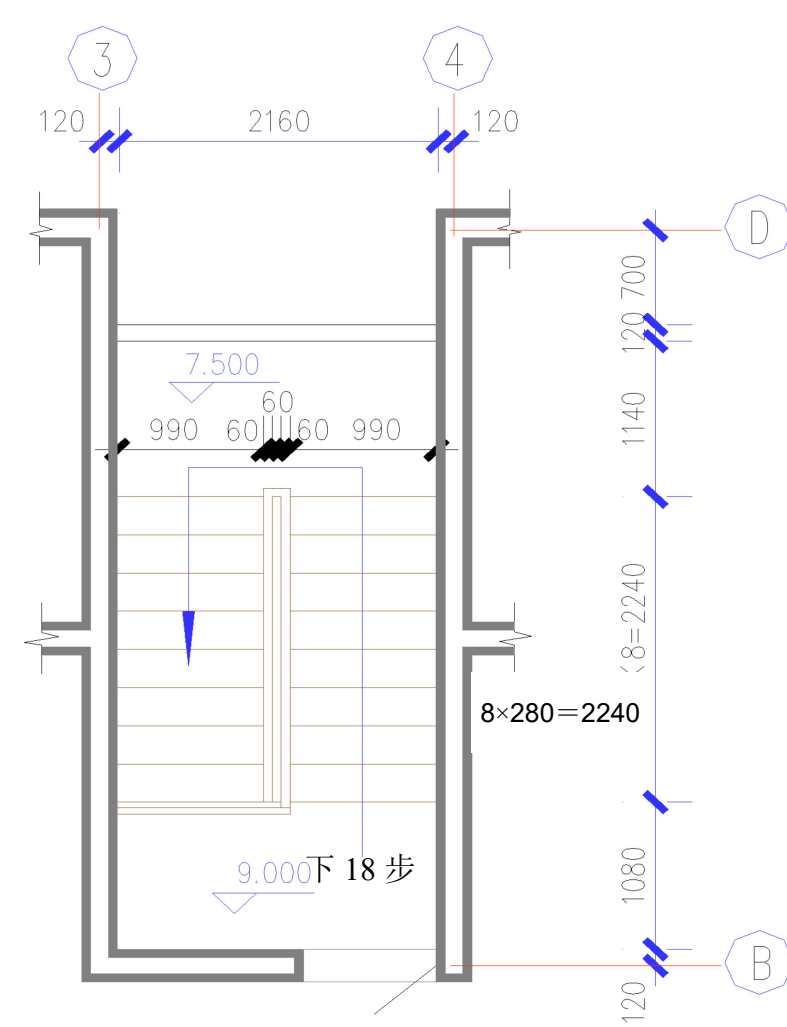

顶层楼梯平面图 1:50

